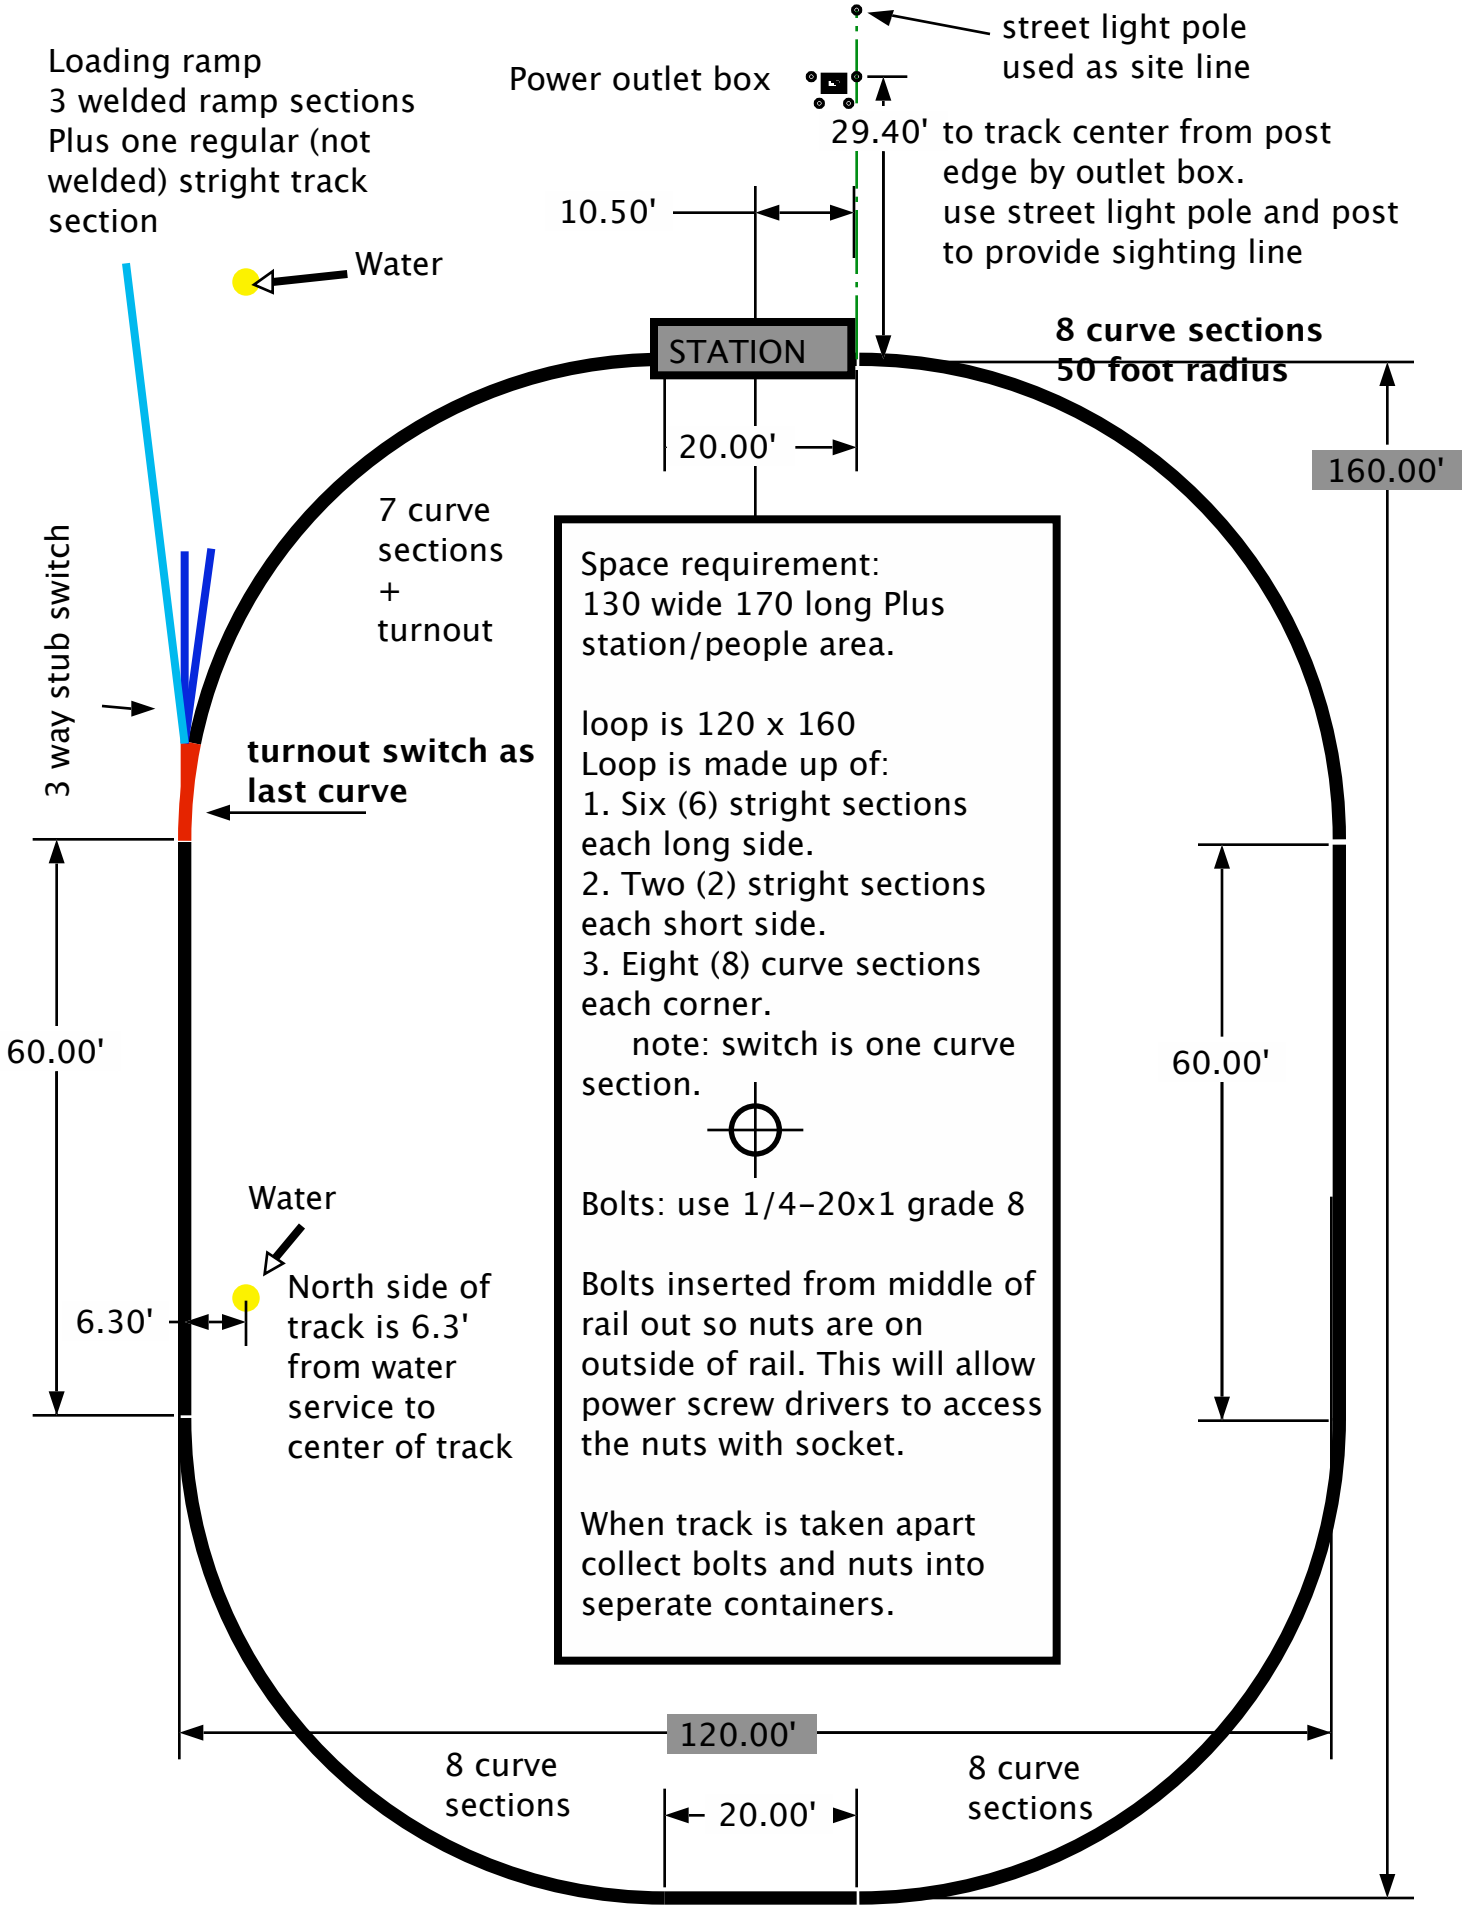
Loading ramp
3 welded ramp sections
Plus one regular (not welded) stright track section
Water
Power outlet box
street light pole used as site line
29.40' to track center from post edge by outlet box.
use street light pole and post to provide sighting line
10.50'
STATION
8 curve sections
50 foot radius
20.00'
160.00'
7 curve sections + turnout
3 way stub switch
turnout switch as last curve
Space requirement:
130 wide 170 long Plus station/people area.
loop is 120 x 160
Loop is made up of:
1. Six (6) stright sections each long side.
2. Two (2) stright sections each short side.
3. Eight (8) curve sections each corner.
note: switch is one curve section.
Bolts: use 1/4-20x1 grade 8
Bolts inserted from middle of rail out so nuts are on outside of rail. This will allow power screw drivers to access the nuts with socket.
When track is taken apart collect bolts and nuts into seperate containers.
60.00'
60.00'
Water
North side of track is 6.3' from water service to center of track
6.30'
120.00'
8 curve sections
8 curve sections
20.00'